

MONUMENT RECORD
State of Indiana - County of Monroe

Section: 35

Township: 8 North


Range: 2 West

Corner ID: InCr S-01

Monument Description & Remarks: 5/8" Rebar with cap, "BLN FIRM RS0015". Survey Sign 3.5ft above ground at point C

References On File: Dustin Ballard survey, I-69 Section 4 (2011), on file in Recorder Office cabinet S2 envelope 45 and (IN2011008296)

RECOVERY TIE DRAWING
Field Book 45 Page No. 11B

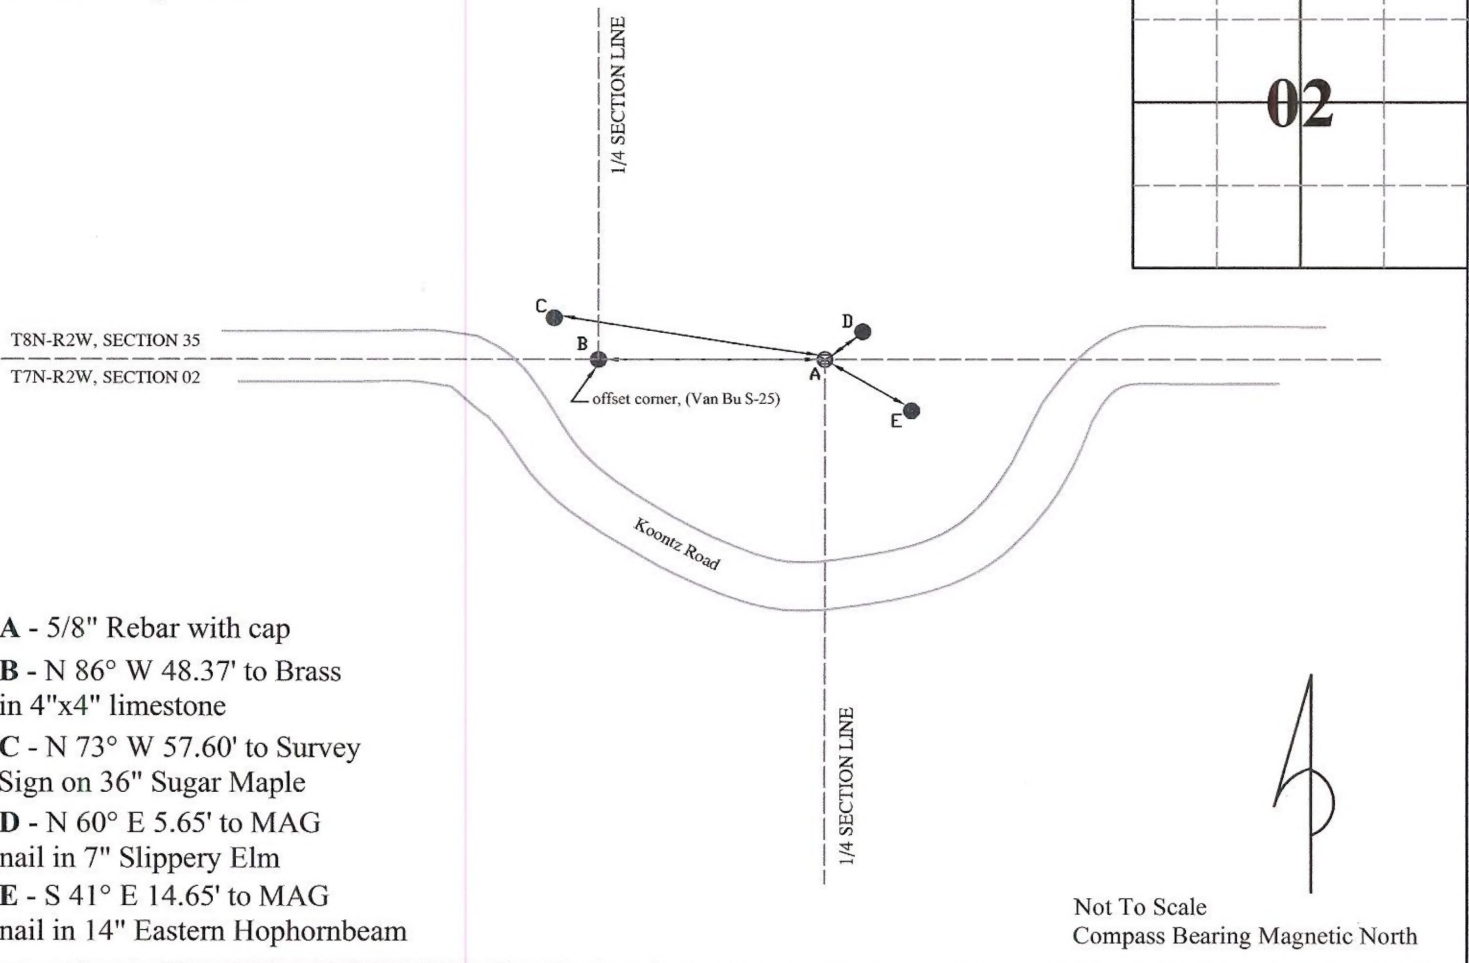

I, Kevin P. Enright, Monroe County Surveyor, hereby certify that this document was prepared under my direction in accordance with the provisions of section 36-2-12-11 of the Indiana Code; and the above data is given under my hand and seal this 14th day of June, 2011.

Kevin P. Enright



Administered by the Monroe County Surveyor Review Board

Date: 3-13-2012